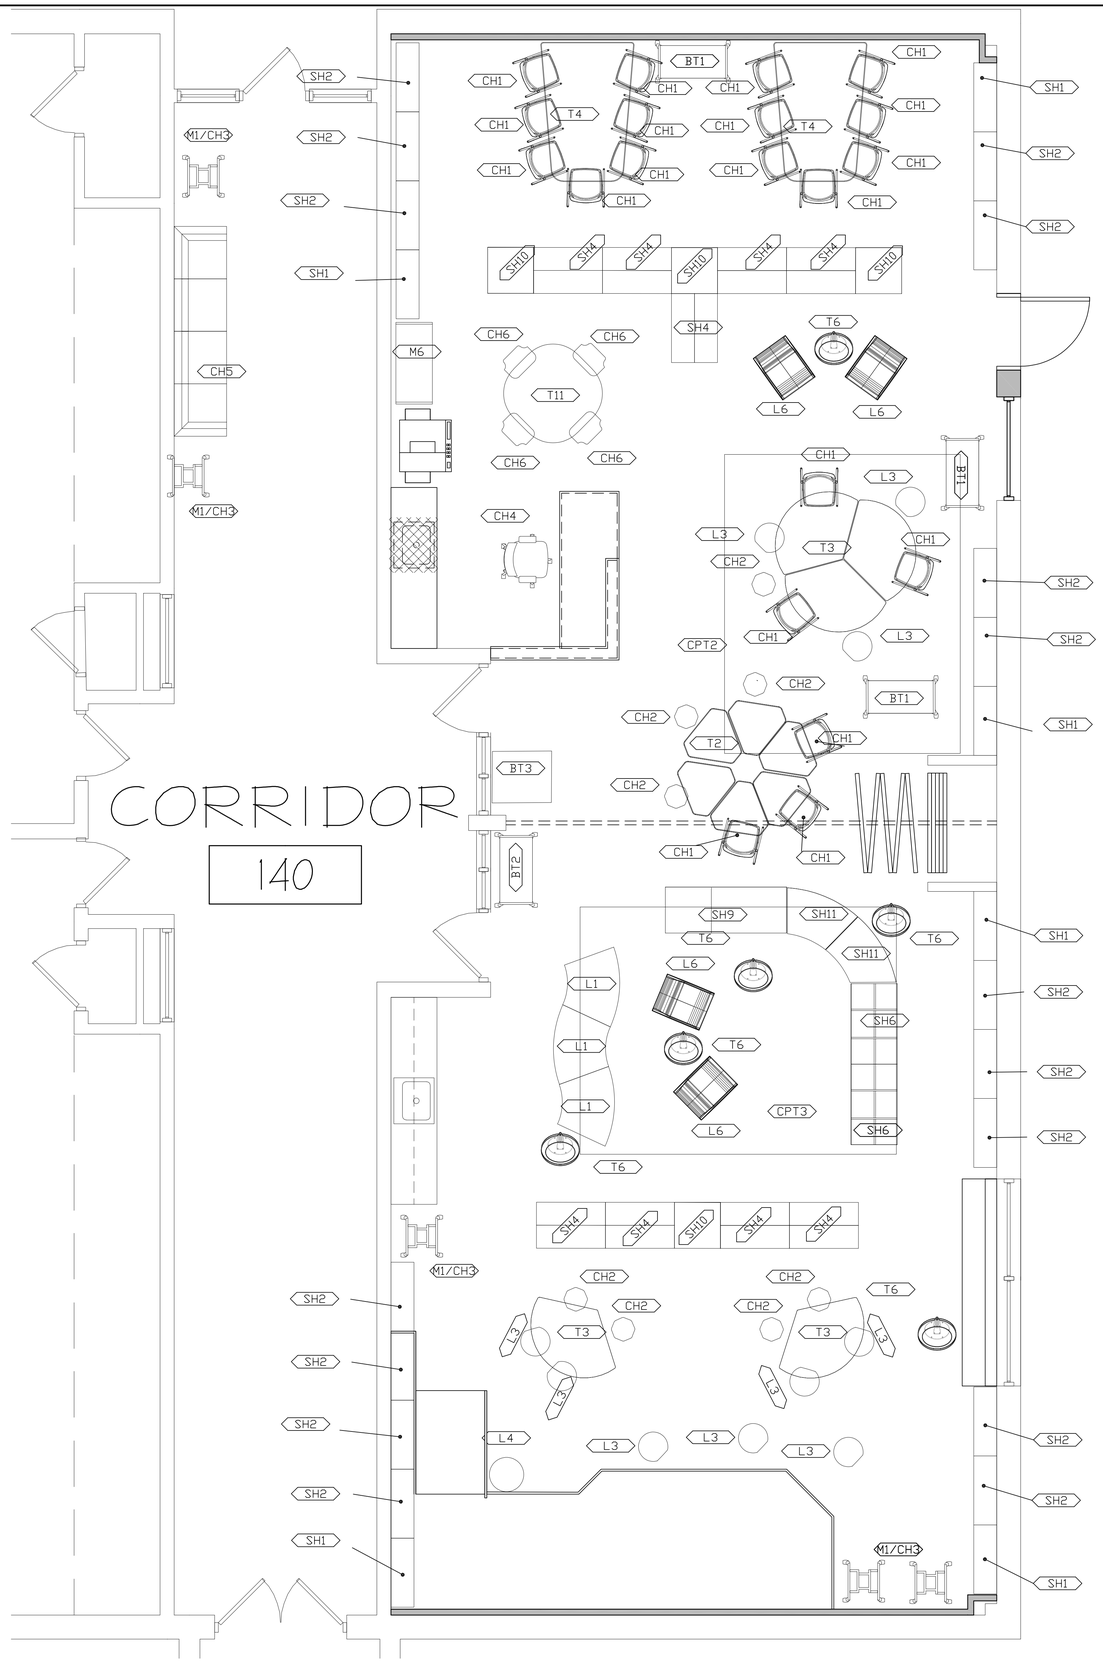

1 ID-101 ENLARGED FURNITURE PLAN

SCALE: 3/8"=1'-0"

STUDIOJAED
ARCHITECTS ◘ ENGINEERS ◘ FACILITIES SOLUTIONS
Website: www.StudioJAED.com
Email: Info@StudioJAED.com

MARYLAND OFFICE
213 FRONT STREET, P.O. BOX 254
CHARLOTTE HALL, MARYLAND 20625

PROVIDENCE OFFICE
42 WEYBOSSET STREET, STE. 403
PROVIDENCE, RHODE ISLAND 02903
P: (401) 845-0884

DELAWARE OFFICE
2500 WILMINGTON ROAD, STE. 110
BEAR, DELAWARE 19701
P: (302) 832-1600

CONSULTANT

THIS DRAWING IS THE PROPERTY OF STUDIOJAED AND IS PREPARED FOR THE EXCLUSIVE USE OF ITS CLIENTS AT THE LOCATION INDICATED. NO OTHER USE IS AUTHORIZED OR INTENDED.

THE PROFESSIONAL SERVICES OF THE ARCHITECT ARE UNDERTAKEN FOR AND ARE PERFORMED IN THE INTEREST OF (NAME OF PERSON EMPLOYING ARCHITECT). NO CONTRACTUAL OBLIGATION IS ASSUMED BY THE ARCHITECT FOR THE BENEFIT OF ANY OTHER PERSON INVOLVED IN THE PROJECT.

SIGNATURE: _____
DATE OF SIGNATURE: _____
DATE OF REGISTRATION EXPIRATION: _____

ARCHITECT / ENGINEER SEAL

PROJECT

TOWN OF LINCOLN

LINCOLN PUBLIC SCHOOLS
LIBRARY MEDIA CENTER
LONSDALE ELEMENTARY SCHOOL
270 RIVER RD
LINCOLN, RI 02865

REVISIONS

MARK	DESCRIPTION	DATE
-	-	-

SHEET TITLE

ENLARGED FURNITURE PLAN

CONSTRUCTION DOCUMENTS
MARCH 13, 2023

DRAWN	CHK'D	PROJECT NO.
KBM	-	22057C

SHEET NO.

ID-101

THE RECEIVER OF THESE PLANS BY HARD COPY OR ELECTRONIC TRANSMISSION BY USE THEREOF UNDERSTANDS AND AGREES AS FOLLOWS: THE ELECTRONIC DATA TRANSMITTED (SHALL MAY BE ALTERED DURING TRANSFER AND TRANSLATION, JARD CORPORATION DO NOT WARRANT OR MAKE ANY REPRESENTATIONS WITH RESPECT TO THE ACCURACY OF THE DATA. THE RECEIVER WILL COMPARE THE DATA WITH AVAILABLE HARD COPIES. JARD CORPORATION RETAINS ALL OWNERSHIP, COPYRIGHT, AND OTHER INTELLECTUAL PROPERTY INTERESTS IN THE DATA AND INFORMATION ON THE PLANS. THE RECEIVER WARRANTS THAT IT WILL NOT REPRODUCE OR OTHERWISE MAKE USE OF THE DATA OR PLANS IN ANY FASHION NOT DIRECTLY RELATED TO THE PROJECT FOR WHICH IT WAS RECEIVED. THE RECEIVER AGREES TO INDEMNIFY AND HOLD JARD CORPORATION HARMLESS FROM ANY AND ALL COSTS, EXPENSES AND DAMAGES OUT OF OR RESULTING FROM ITS NON-COMPLIANCE WITH THE FOREGOING. ANY USE OF ELECTRONIC DATA IS AT THE RECEIVER'S SOLE RISK. THE RECEIVER SHALL INDEMNIFY JARD CORPORATION AND COMPANY ALL CLAIMS, DAMAGES, LIABILITIES, AND COSTS, INCLUDING REASONABLE ATTORNEY'S FEES, AND COSTS OF DEFENSE, ARISING OUT OF OR RESULTING FROM THE USE OF ELECTRONIC DATA.

3/13/2023 8:44 AM